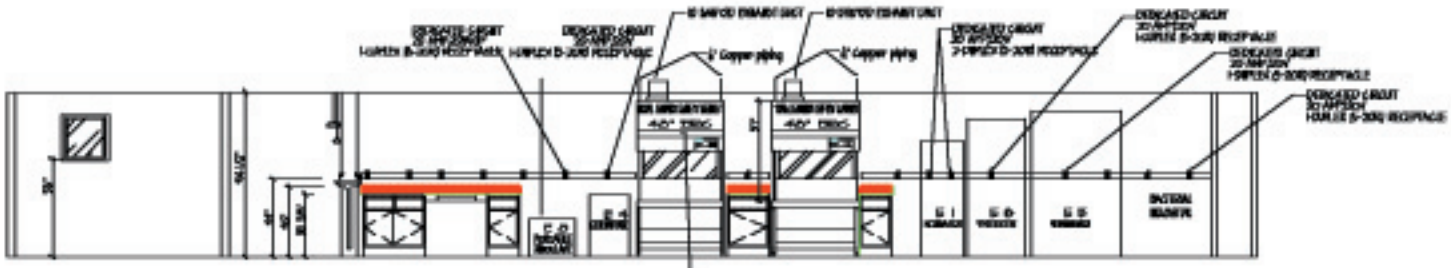

CURB SIDE ELEVATION

SCALE: 1/4" = 1'-0"

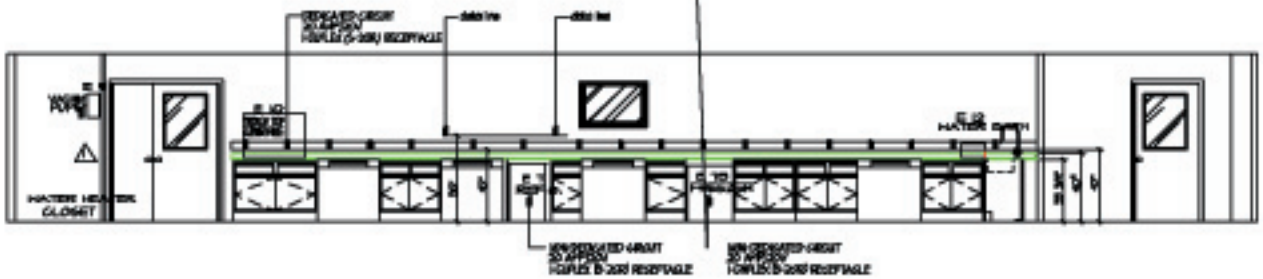

STREET SIDE ELEVATION

SCALE: 1/4" = 1'-0"

E 9 THERE WAS NO LOCATION INDICATED FOR THIS EQUIPMENT

Scientific Buildings 888.800.3266